CASA-ONE

TOTAL FOOTPRINT:	55m^2
TOTAL INTERNAL:	45m^2
TOTAL DIMENSION:	11.0m x 5.0m
TOTAL HEIGHT:	4.1m
PROGRAM:	1-bed + 1-bath



CONCEPT IMAGE

Sheet List

Sheet Name	Sheet Number	Current Revision Date
TITLE	A000	
GENERAL NOTES	A001	17/02/2026
SITE PLAN	A100	17/02/2026
GROUND FLOOR PLAN	A101	
ROOF PLAN	A102	
SLAB SETOUT PLAN	A103	
REFLECTED CEILING PLAN	A104	
ELECTRICAL SERVICES PLAN	A105	
GROUND FLOOR MARKETING PLAN	A110	
EXTERIOR ELEVATIONS 1 & 2	A200	
EXTERIOR ELEVATIONS 3 & 4	A201	
INTERIOR ELEVATIONS - BATH & BEDROOM	A301	17/02/2026
INTERIOR ELEVATIONS - KITCHEN & LIVING	A302	
SHORT SECTION	A400	
LONG SECTION	A401	
DETAILS	A500	
CLADDING DETAILS	A502	
CLADDING INSTALLATION	A503	
SCHEDULES	A700	
WINDOW & DOOR SCHEDULE	A701	
AXONOMETRIC	A800	

casa


Rev No.	Description	Date

TITLE

Project number	25-01
Date	
Drawn by	CASA
Checked by	

A000

Scale

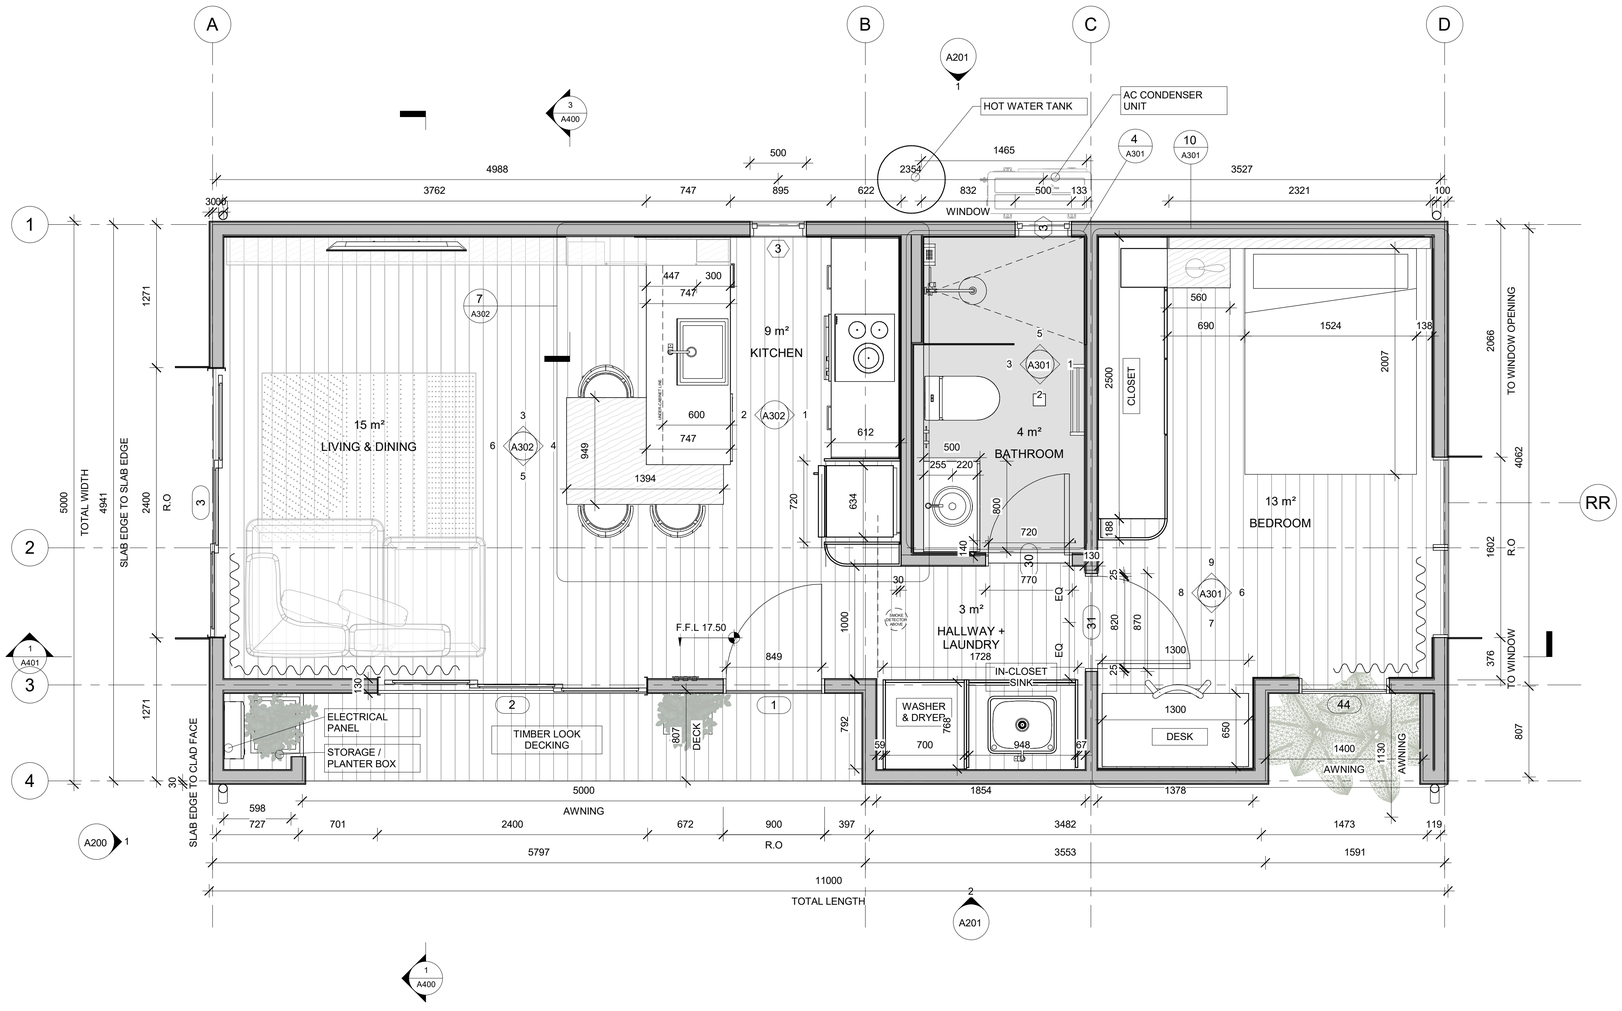

1 Ground Floor

1 : 25

casa


Rev No.	Description	Date

GROUND FLOOR PLAN

Project number	25-01
Date	
Drawn by	Author
Checked by	Checker


A101

Scale 1 : 25

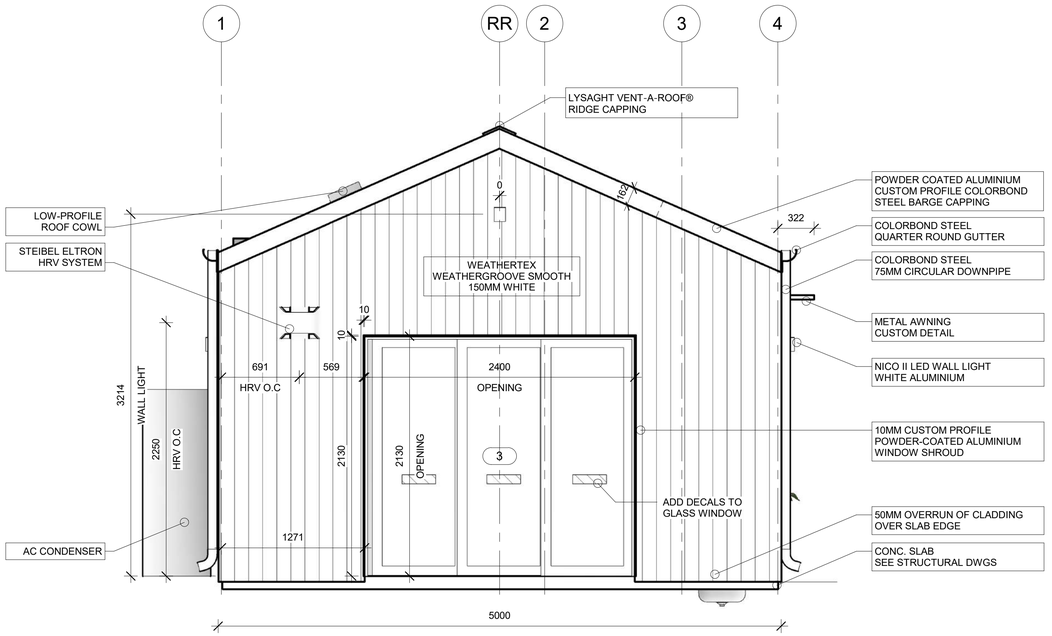

1 Front Facade Elevation

1 : 25

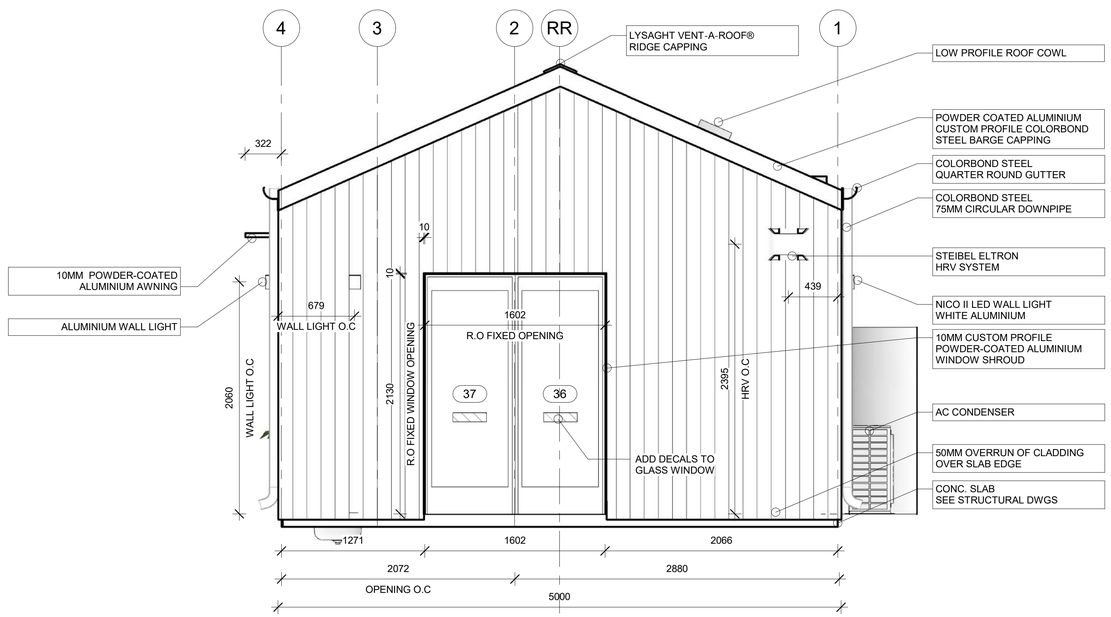

2 Rear Facade Elevation

1 : 25

casa


Rev No.	Description	Date

EXTERIOR ELEVATIONS 1 & 2

Project number	25-01
Date	
Drawn by	Author
Checked by	Checker


A200

Scale 1 : 25

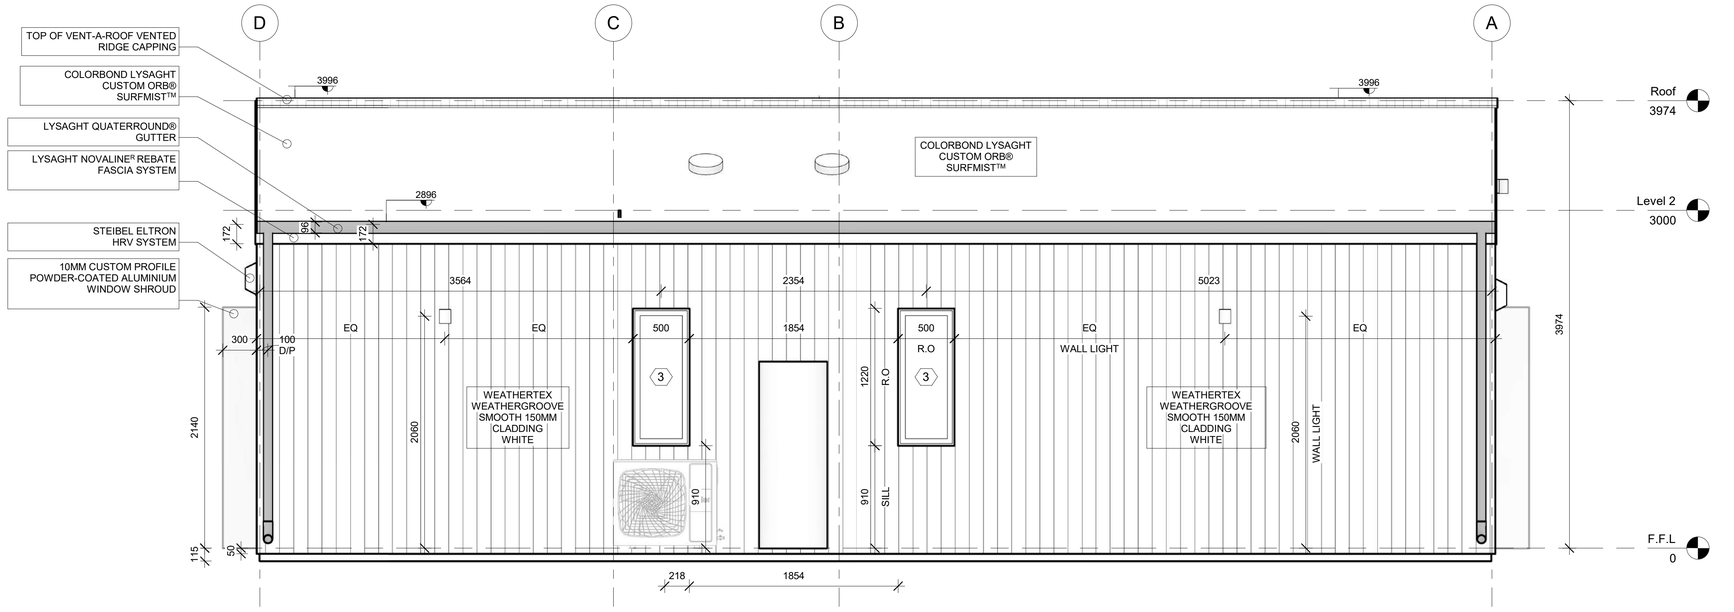

1 Left Facade Elevation

1 : 25

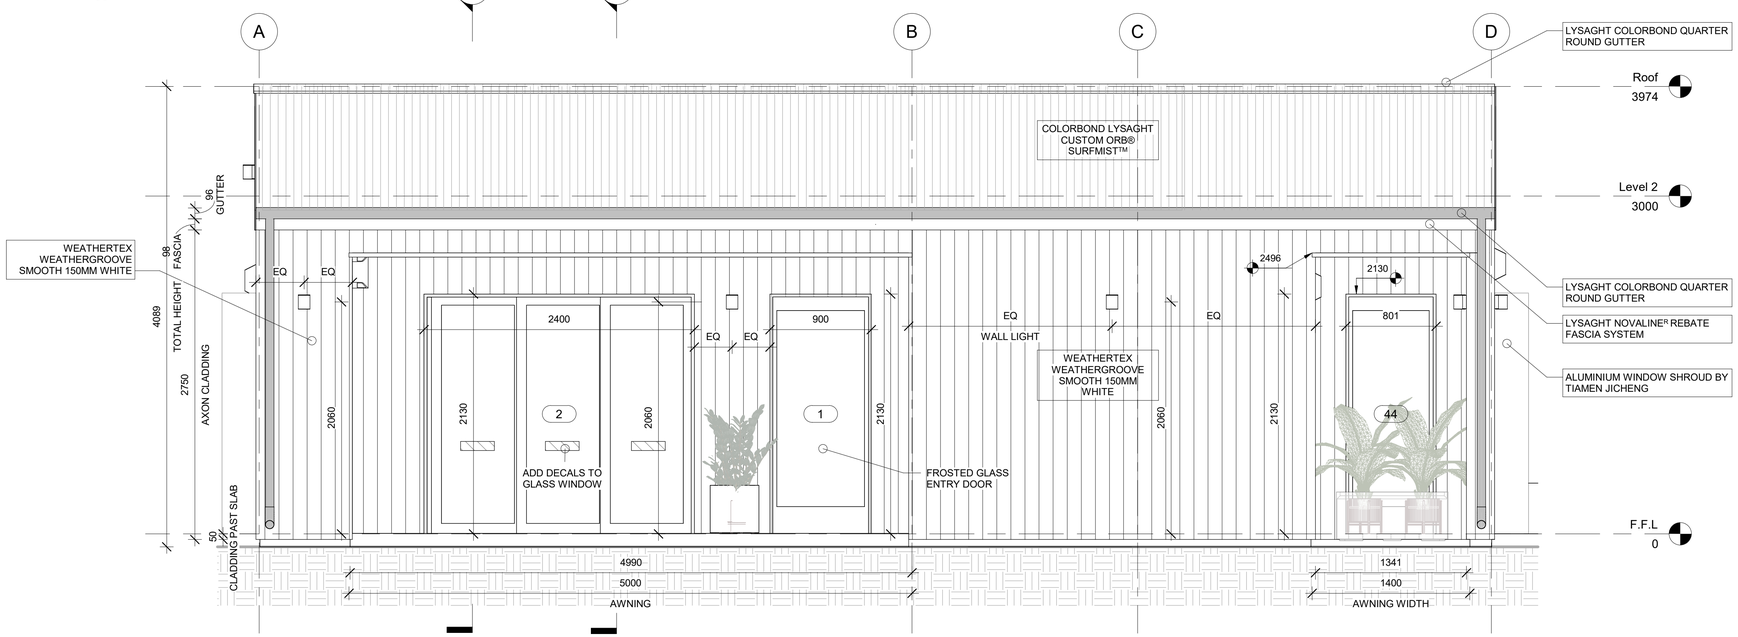

2 Right Facade Elevation

1 : 25

casa

Rev No.	Description	Date

EXTERIOR ELEVATIONS 3 & 4

Project number	25-01
Date	
Drawn by	Author
Checked by	Checker

A201

Scale 1 : 25